



HERITAGE MINE

HIERS PINE LEVEL, LLC.
PINELEVEL CHURCH ROAD GRAYS, SC

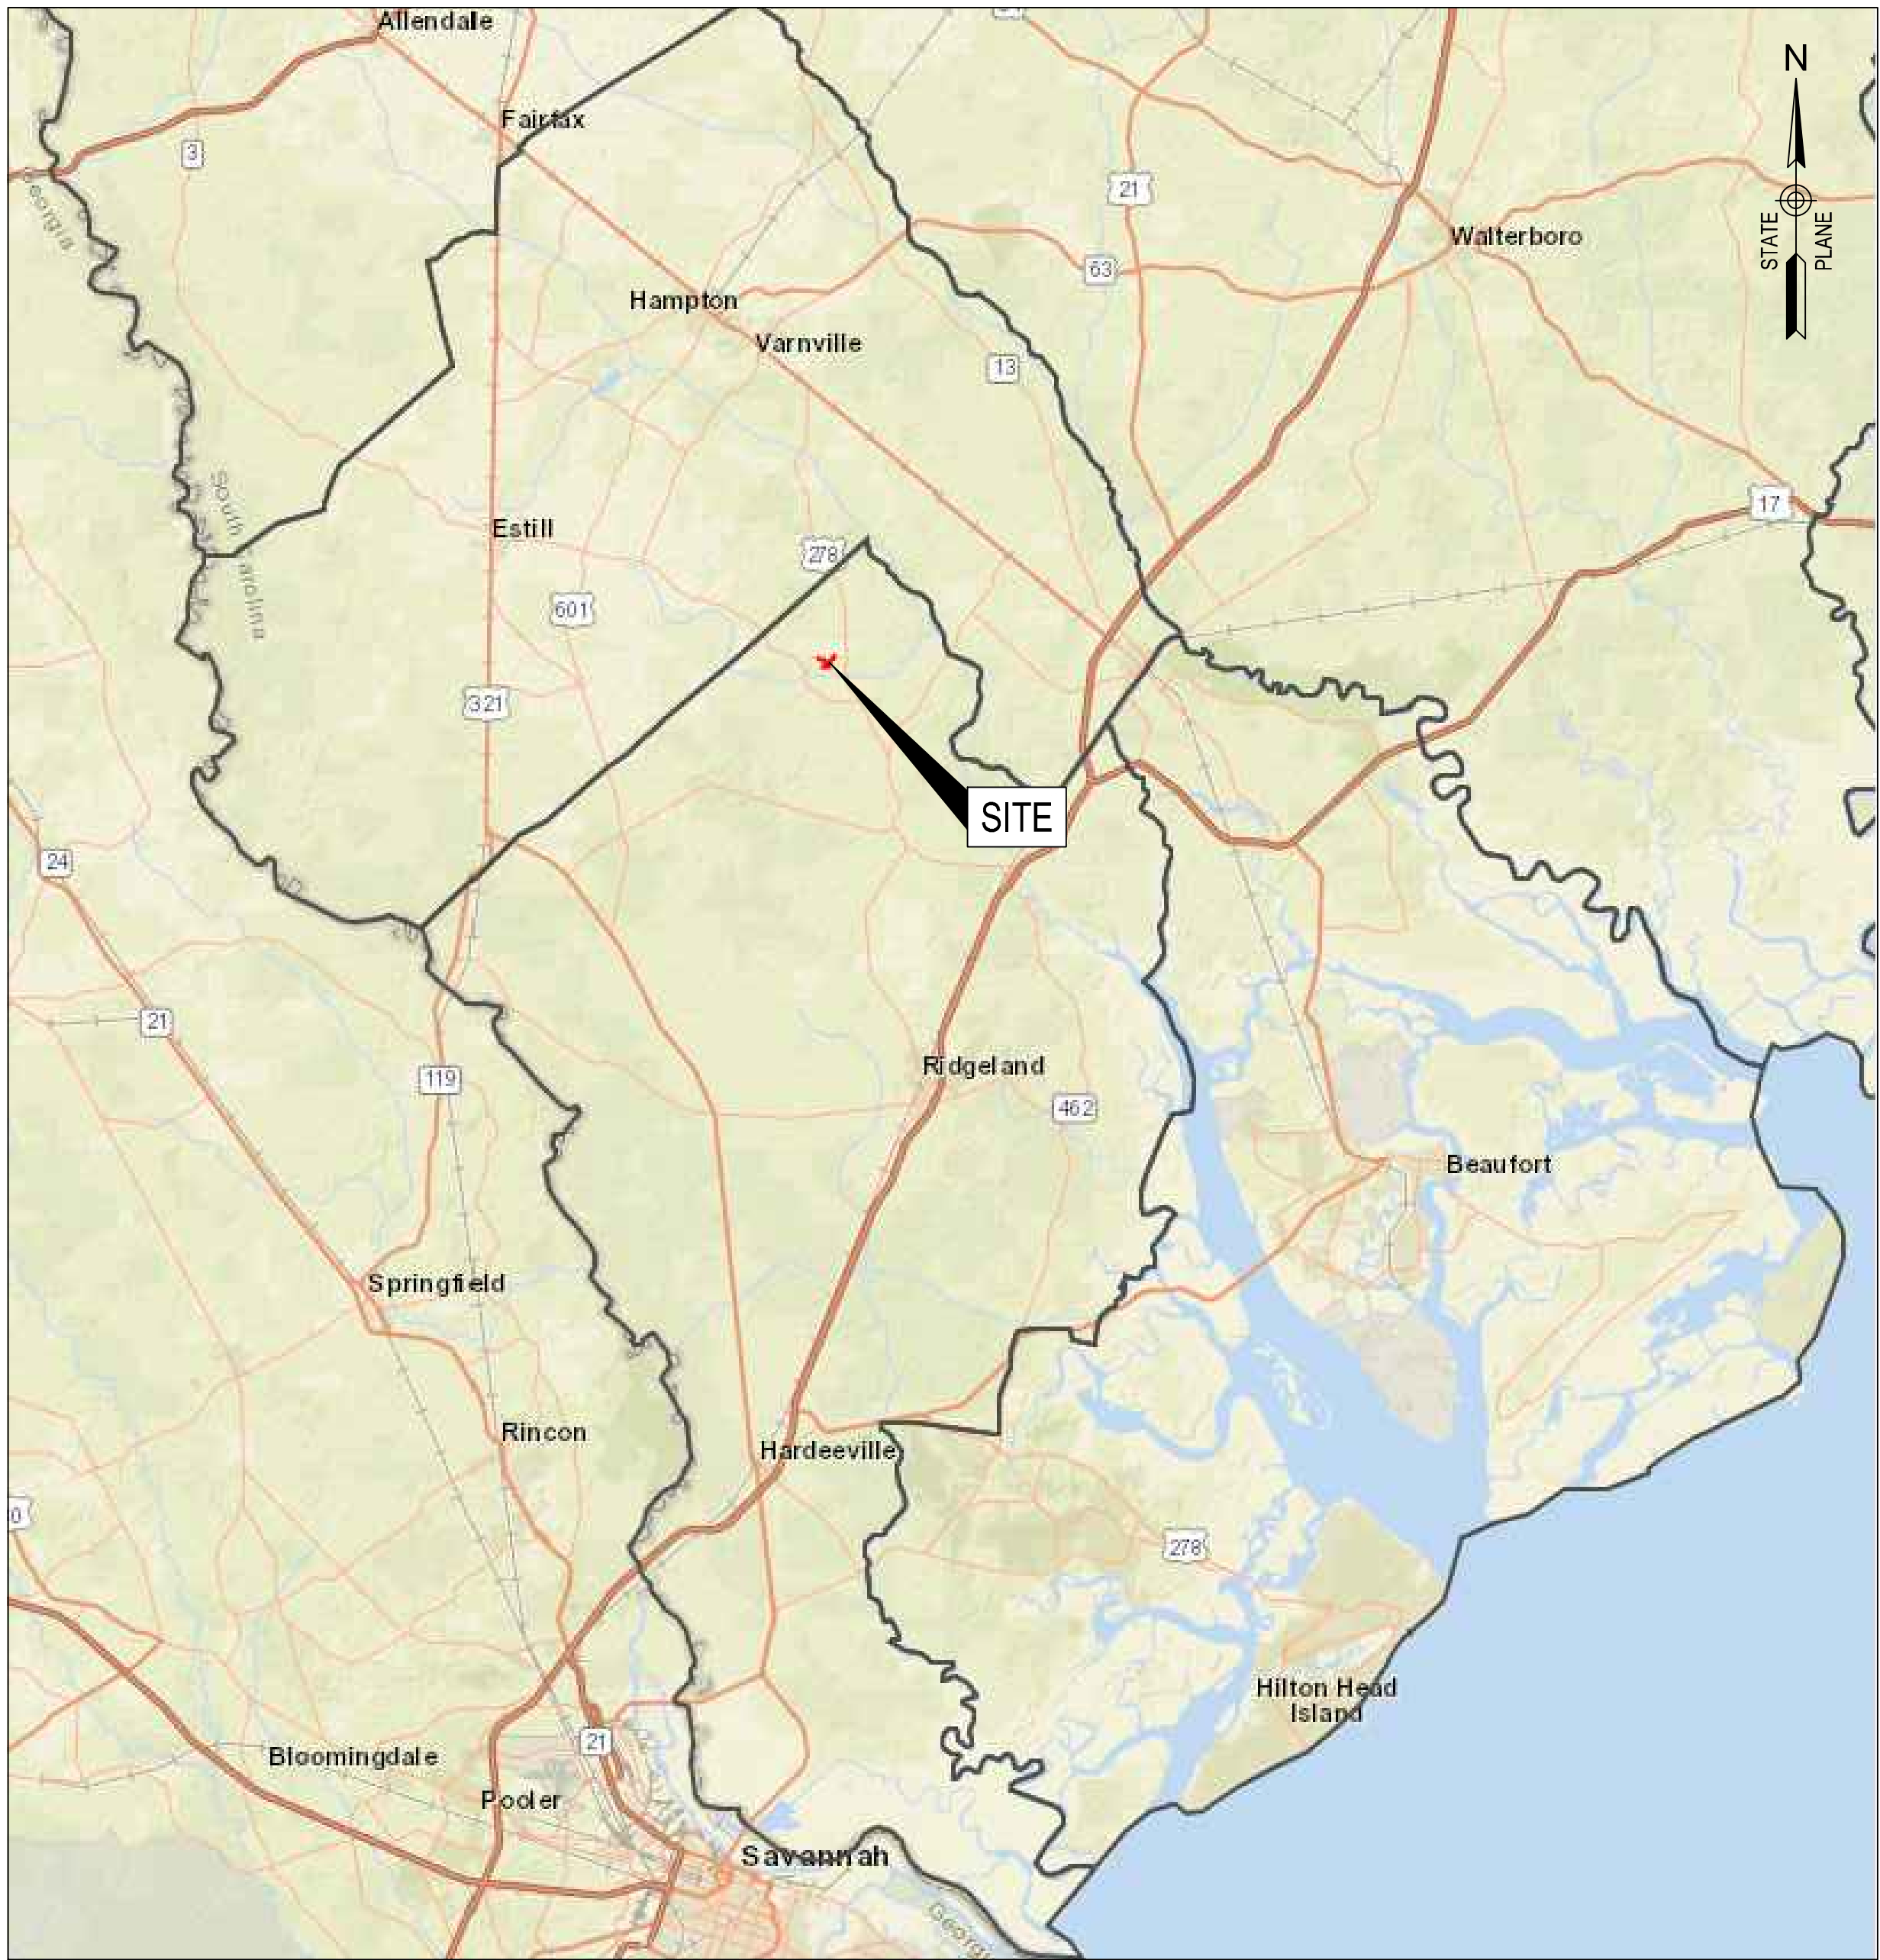

LOCATION MAP

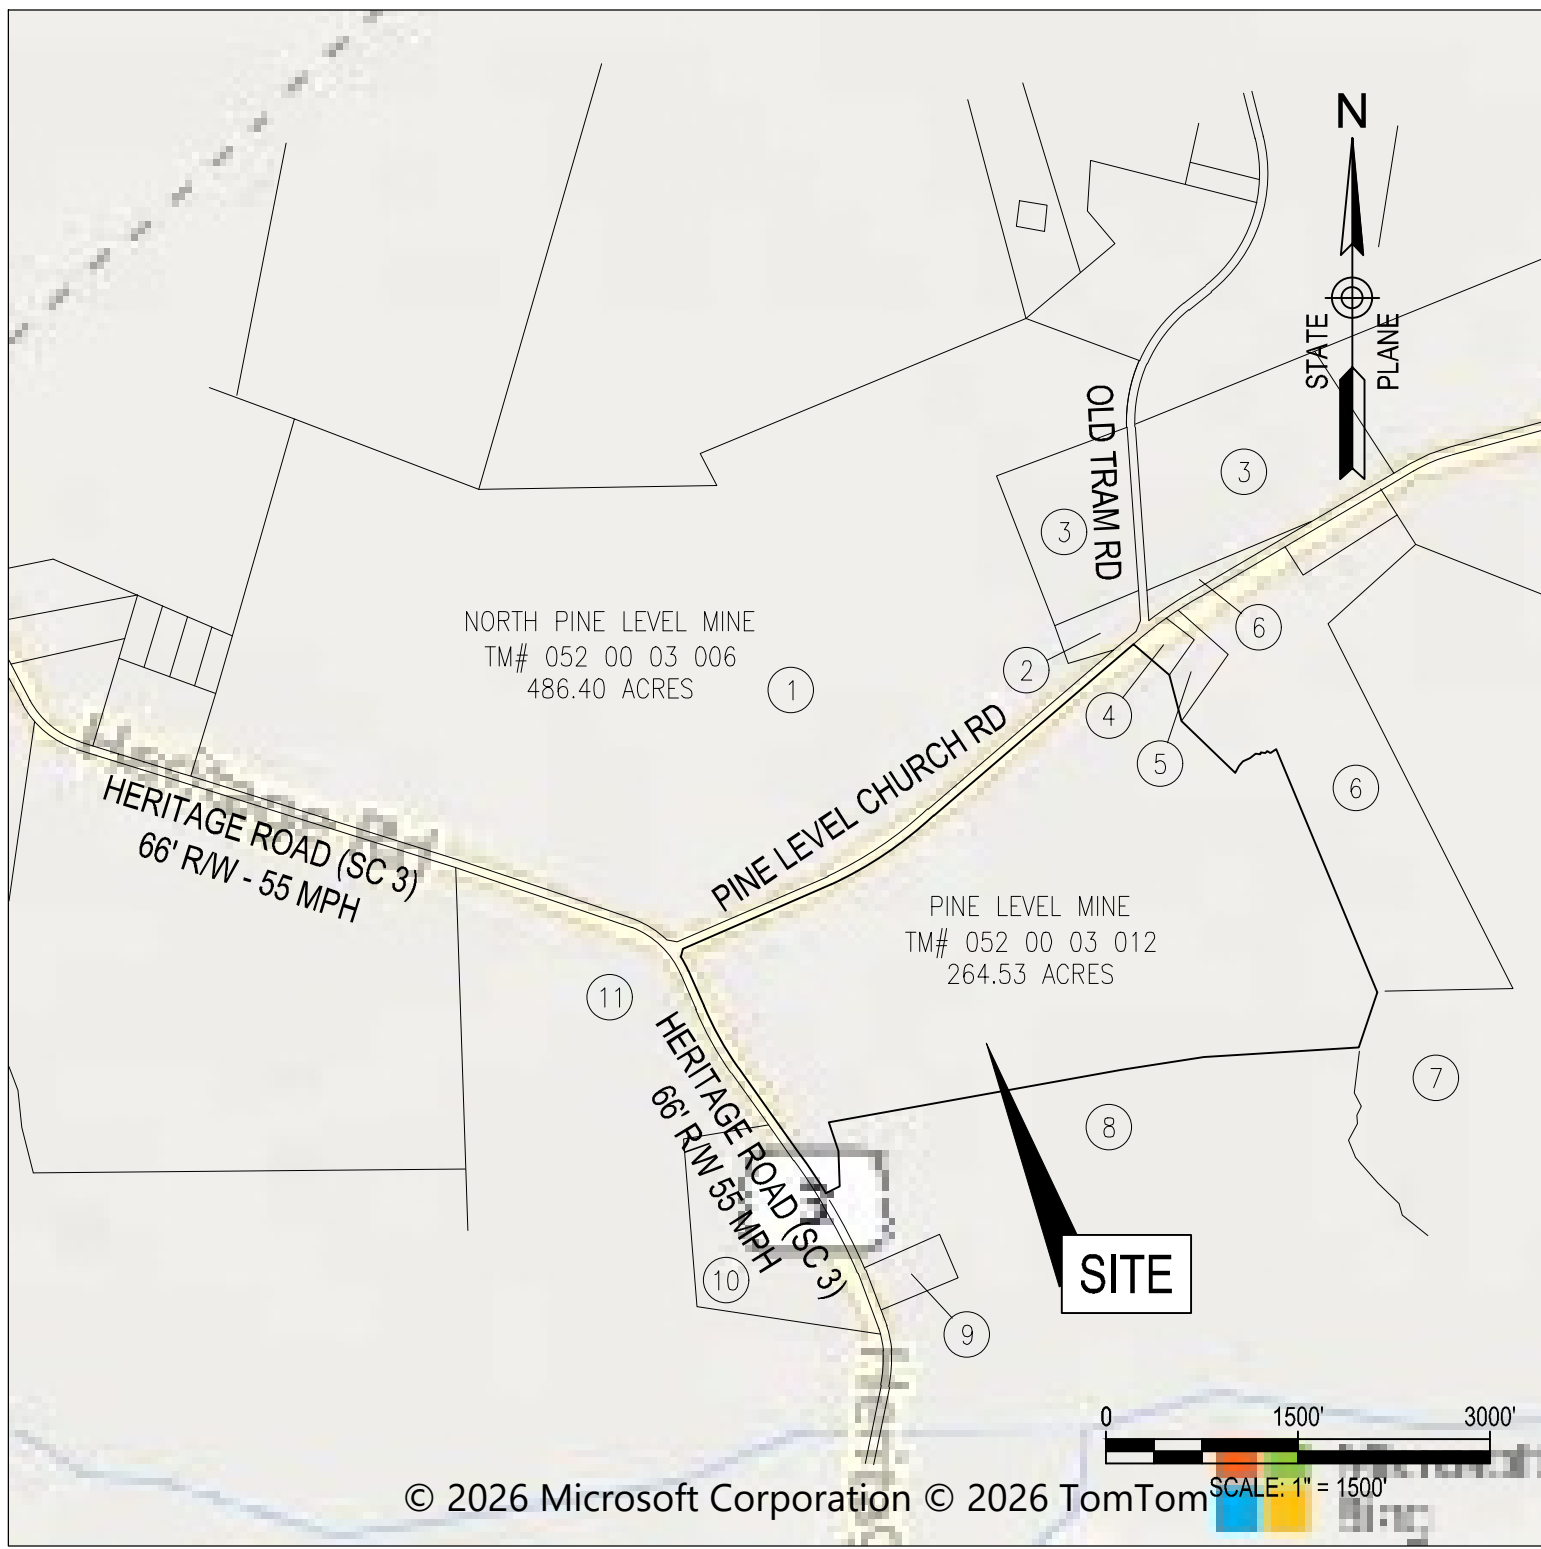

VICINITY MAP

SHEET INDEX		
PAGE #	SHEET #	SHEET TITLE
1	A00	COVER SHEET
2	A01	WETLAND MAP
3	A02	MINE MAP
4	A03	RECLAMATION MAP
5	A04	SITE CROSS SECTION

UNDERGROUND FACILITIES	
ALL ACTIVE OR NOT-IN-SERVICE UNDERGROUND LINES, PIPELINES, CONDUITS, DUCTS, ENCASEMENTS, CABLES, WIRES, MANHOLES, VAULTS, TANKS, TUNNELS, OR OTHER SUCH FACILITIES OR SYSTEMS AT THE SITE, INCLUDING BUT NOT LIMITED TO THOSE FACILITIES OR SYSTEMS THAT PRODUCE, TRANSMIT, DISTRIBUTE, OR CONVEY TELEPHONE OR OTHER COMMUNICATIONS, CABLE TELEVISION, FIBER OPTIC TRANSMISSIONS, POWER, ELECTRICITY, LIGHT, HEAT, GASES, OIL, CRUDE OIL PRODUCTS, LIQUID PETROLEUM PRODUCTS, WATER, STEAM, WASTE, WASTEWATER, STORM WATER, OTHER LIQUIDS OR CHEMICALS, OR TRAFFIC OR OTHER CONTROL SYSTEMS. AN ABANDONED FACILITY OR SYSTEM IS NOT AN UNDERGROUND FACILITY.	
EXISTING UNDERGROUND FACILITIES AT THE SITE HAVE NOT BEEN INDIVIDUALLY VERIFIED BY THE OWNER OR ITS REPRESENTATIVE AND ARE APPROXIMATE ONLY. UNLESS IT IS OTHERWISE EXPRESSLY PROVIDED IN THE SUPPLEMENTARY CONDITIONS OF THE CONSTRUCTION CONTRACT, THE COST OF ALL OF THE FOLLOWING ARE INCLUDED IN THE CONTRACT PRICE, AND CONTRACTOR SHALL HAVE FULL RESPONSIBILITY FOR:	
- REVIEWING AND CHECKING ALL INFORMATION AND DATA REGARDING EXISTING UNDERGROUND FACILITIES AT THE SITE; - COMPLYING WITH APPLICABLE STATE AND LOCAL UTILITY DAMAGE PREVENTION LAWS AND REGULATIONS; - VERIFYING THE ACTUAL LOCATION OF THOSE UNDERGROUND FACILITIES SHOWN OR INDICATED IN THE CONTRACT DOCUMENTS AS BEING WITHIN THE AREA AFFECTED BY THE WORK, BY EXPOSING SUCH UNDERGROUND FACILITIES DURING THE COURSE OF CONSTRUCTION; - COORDINATION OF THE WORK WITH THE FACILITY OWNERS (INCLUDING (PROJECT) OWNER) OF SUCH UNDERGROUND FACILITIES, DURING CONSTRUCTION; - THE SAFETY AND PROTECTION OF ALL EXISTING UNDERGROUND FACILITIES AT THE SITE AND REPAIRING ANY DAMAGE THERETO RESULTING FROM THE WORK; AND - ANY AND ALL DAMAGE WHICH OCCURS DUE TO THE CONTRACTOR'S FAILURE TO EXACTLY LOCATE, PROTECT, AND PRESERVE ANY AND ALL UNDERGROUND FACILITIES.	

CONTIGUOUS PROPERTIES			
LABEL	TMP#	OWNER	MAILING ADDRESS
1	052 00 03 006	HEIRS PINE LEVEL, LLC	509 CARTERET STREET, BEAUFORT, SC 29902
2	052 00 03 007	TUTEN, JOHNNY L. & RENA CAROLYN	3812 GRAYS HIGHWAY, VARNVILLE, SC 29944
3	052 00 04 001	SMITH, KEITH W. & SHERWOOD W.	4594 HERITAGE ROAD, EARLY BRANCH, SC 29916
4	052 00 05 046	BISHOP, ADAM LEE & BRITTANY	866 PINE LEVEL CHURCH ROAD, VARNVILLE, SC 29944
5	052 00 05 060	BISHOP, ADAM LEE & BRITTANY	866 PINE LEVEL CHURCH ROAD, VARNVILLE, SC 29944
6	052 00 05 009	SMITH, JIMMIE R. II	17329 GRAYS HIGHWAY, EARLY BRANCH, SC 29916
7	052 00 05 008	GINN, LONNIE MITCHELL	2109 HERITAGE ROAD, VARNVILLE, SC 29944
8	052 00 05 002	GINN, LONNIE MITCHELL	2110 HERITAGE ROAD, VARNVILLE, SC 29944
9	052 00 05 001	GINN, LONNIE MITCHELL	2111 HERITAGE ROAD, VARNVILLE, SC 29944
10	052 00 01 019	G & N PROPERTIES, LLC	P.O. BOX 22645, HILTON HEAD ISLAND, SC 29925
11	052 00 01 014	BENTON, JOHN C. REVOCABLE TRUST	P.O. BOX 1582, RIDGELAND, SC 29936

APPLICANT / DEVELOPER	CIVIL ENGINEER	SURVEYOR
HIERS PINE LEVEL, LLC 509 CARTERET STREET BEAUFORT, SC 29902 843-379-3262	DAVIS & FLOYD, INC. c/o RYAN LYLE 2712 BULL STREET SUITE A BEAUFORT, SC 29902 843-379-2222	TGS LAND SURVEYING 162 SECOND AVENUE RIDGELAND, SC 29936 843-726-9117



N:\Jobs\052235-00\Production\Civil\Drawings\052235-00-GENERAL.dwg, 3/31/2026 8:18:45 AM, William Lockwood, p.e.
THESE DRAWINGS AND THE DESIGN THEREON ARE THE PROPERTY OF DAVIS & FLOYD, INC. AND MAY NOT BE USED IN WHOLE OR IN PART WITHOUT WRITTEN CONSENT OF THE ENGINEER / ARCHITECT AND ANY INFRINGEMENT WILL BE SUBJECT TO LEGAL ACTION

FOR AGENCY REVIEW

DAVIS & FLOYD, INC.

PLAN | DESIGN | ENGINEER

DAVISFLOYD.COM

2712 BULL STREET, SUITE A
BEAUFORT, SC 29902
(843) 379-2222

HIERS PINE LEVEL, LLC.

HERITAGE ROAD, JASPER COUNTY


HERITAGE MINE

COVER SHEET

DATE: 03/31/2026
DRAWN: RL
CHECKED: RL
APPROVED: RL


32235.00
PAGE 1 OF 5

N:\Jobs\Odd\32235-00\Production\Civil\Drawings\Exhibits\ SCD E Mines Exhibits\32235.00-SITE.dwg, 3/31/2026 8:18:47 AM, william lockwood, pe

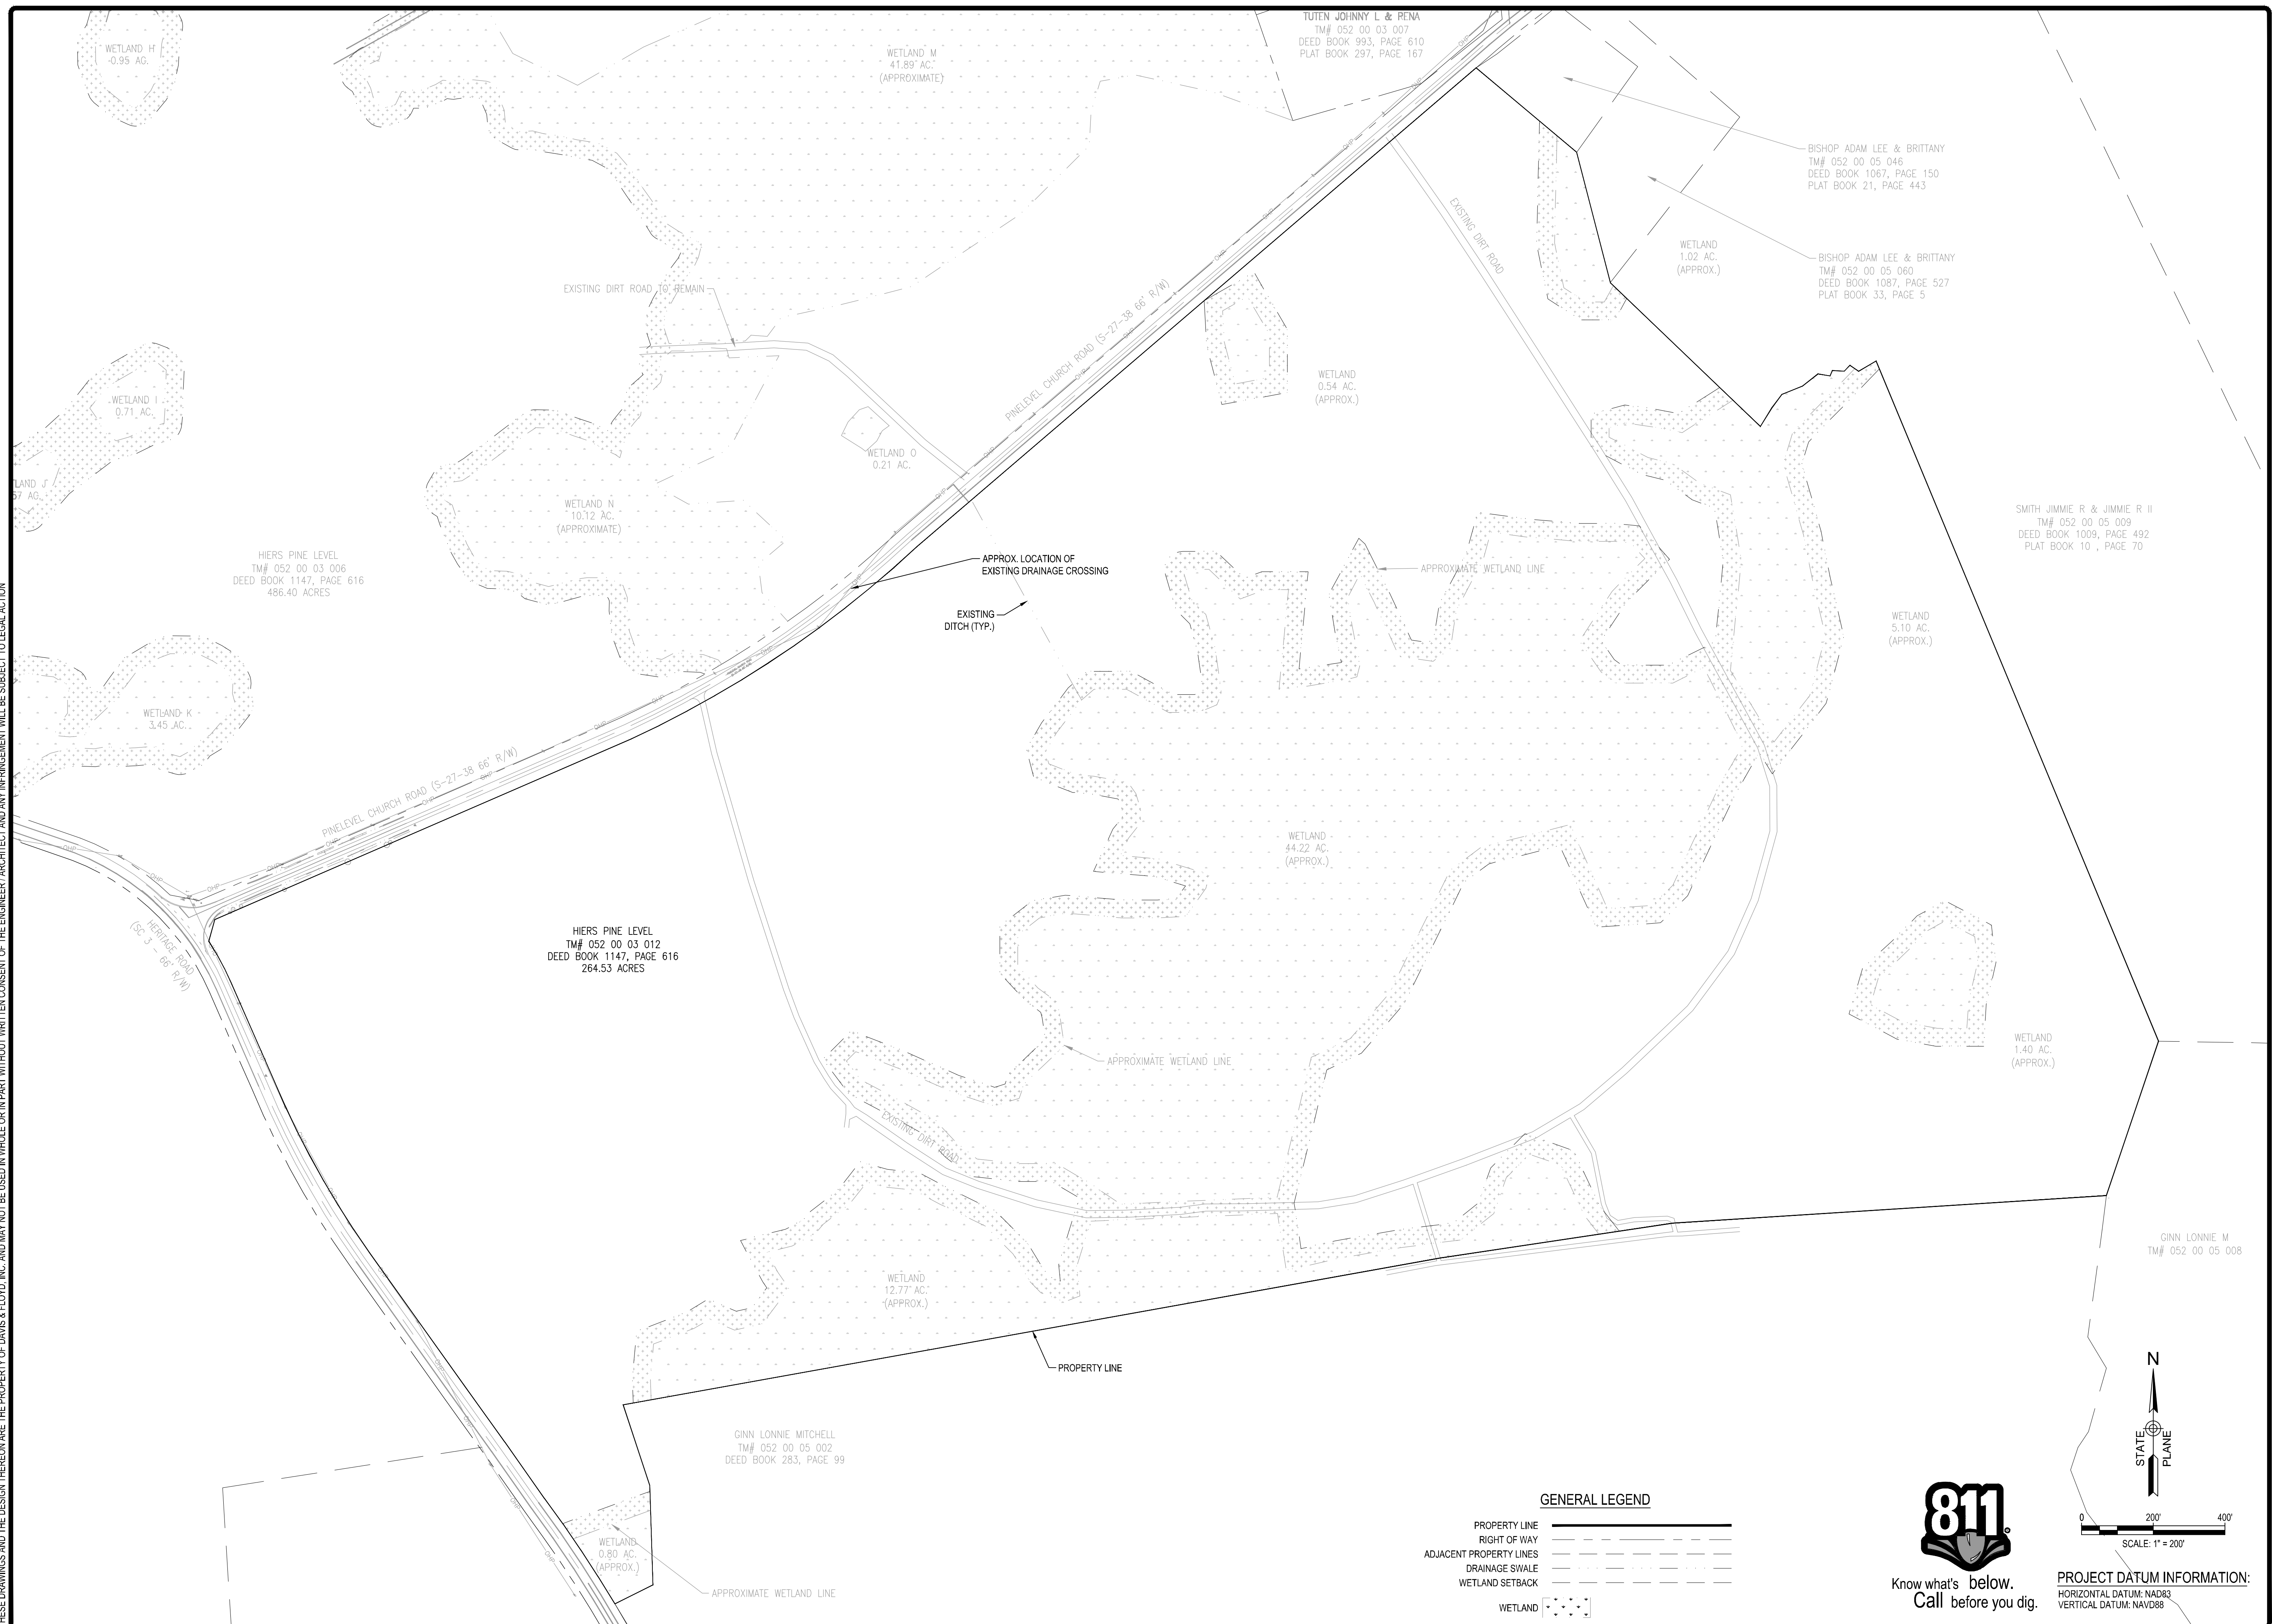

Know what's below.
Call before you dig.

PROJECT DATUM INFORMATION:
HORIZONTAL DATUM: NAD83
VERTICAL DATUM: NAVD88

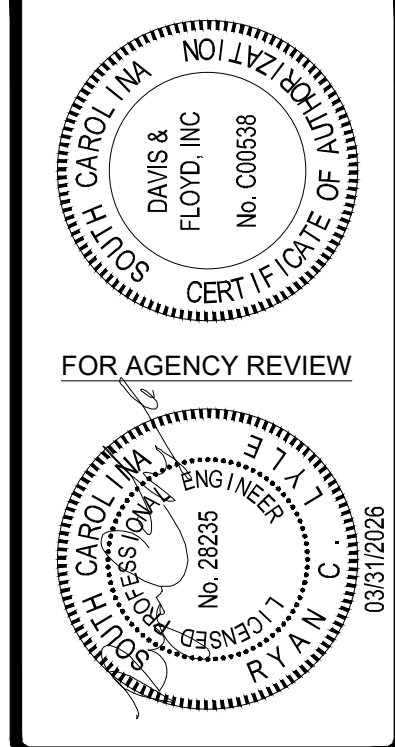

DAVIS & FLOYD
PLAN | DESIGN | ENGINEER

2712 BULL STREET, SUITE A
BEAUFORT, SC 29902
(843) 379-2222

OWNER
HIRES PINE LEVEL, LLC.

HERITGAE MINE
PROJECT TITLE


WETLAND MAP

FORM NO.	REL NO.	RELEASED	PREPARED	DATE
32235.00				
DATE	03/31/2026			
REL	PREPARED			
RCL	REVIEW			
	GRANAL			
LW				
	WORKED			
	WORKED			
	APPROVED			
RCL				

1. PROVIDE SECURE GATED ACCESS AT ENTRANCE TO MINING AREA.
2. STRIP AND STOCK PILE OVERBURDEN, EMPLOY DUST CONTROL THROUGHOUT OPERATION.
3. WITHIN THE ACTIVE MINING AREA MOVE INWARD 30 FEET FROM THE BUFFER AND EXCAVATE A RIM DITCH 8' TO 10' DEEP.
4. THE RIM DITCH WILL PROVIDE DETERIORATING OF THE MINING AREA. ANY GROUND WATER PUMPED FROM THE RIM DITCH WILL BE DISCHARGED INTO THE SEDIMENT BASIN.
5. THE SEDIMENT BASIN, OUTFALL, HAUL ROADS, AND TOPSOIL BERM CAN BE RELOCATED.
6. THE AREA BETWEEN THE BUFFER AND THE RIM DITCH WILL BE MINED MAINTAINING A SLOPE OF 3H:1V. THE INWARD SIDE OF THE RIM DITCH WILL NOT BE SLOPED. IT WILL CONFORM TO THE NATURAL STABILIZING SLOPE OF THE SOIL.
7. AS THE OPERATOR PROGRESSES AROUND THE MINING AREAS, HE WILL BEGIN ROUGHING IN THE RECLAMATION SLOPE ON THE COMPLETED PORTION OF THE MINE.
8. THE ACTIVE MINE AREAS WILL BE EXCAVATED TO THE DEPTH OF THE INITIAL RIM DITCH MAINTAINING THE OUTWARD PERIMETER SLOPES 3H:1V.
9. ANOTHER RIM DITCH WILL THEN BE DUG APPROXIMATELY 30 FEET INWARD FROM THE INITIAL RIM DITCH.
10. THE MINING WILL PROGRESS UNTIL THE FINAL ELEV. -- IS REACHED.


1. ALL POND BANKS TO BE 3H:1V MAXIMUM.
2. ALL POND BANKS AND DISTURBED AREAS TO BE STABILIZED
3. ALL PONDS MUST HAVE MINIMUM 4FT WATER DEPTH FOR AT LEAST 50% OF THE PONDS SURFACE AREA.
4. ACCESS ROADS REMAIN.

*SURVEY PROVIDED BY:	*WETLANDS CONSULTANT*
TGS LAND SURVEYING 162 SECOND AVENUE RIDGELAND, SC 29936 (843) 726-9117	NEWKIRK ENVIRONMENTAL, INC. 73 SEA ISLAND PARKWAY SUITE 20 BEAUFORT, SC 29907 (843) 810-3447

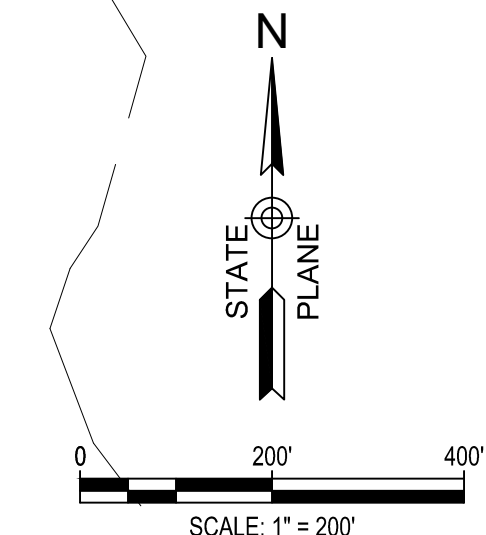

PROPERTY LINE	
RIGHT OF WAY	
ADJACENT PROPERTY LINES	
DRAINAGE SWALE	
WETLAND SETBACK	
PERMITTED AREA	
WETLAND	
SEDIMENT BASIN AREA	
GRAVEL HAUL ROAD	
EXCAVATION AREA	
LANDSCAPE BERM	

PROJECT DATUM INFORMATION:
HORIZONTAL DATUM: NAD83
VERTICAL DATUM: NAVD88

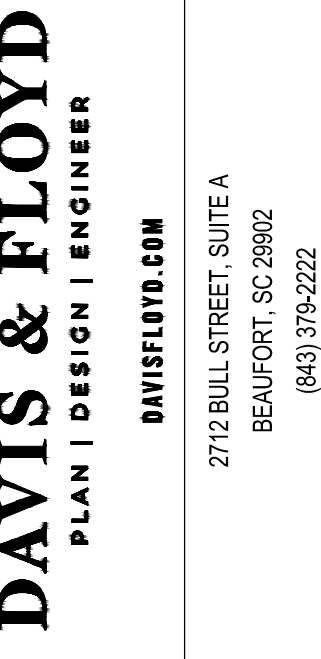

HIRES PINE LEVEL, LLC.

HERITAGE ROAD, JASPER COUNTY


PROJECT TITLE

HERITGAE MINE

MINE MAP


[illegible]

\\N:\Jobs\Odd\32235-00\Production\Civil\Drawings\Exhibits\SCDES Mines Exhibits\32235.00-SITE.dwg, 3/31/2026 8:18:51 AM, william lockwood, pe

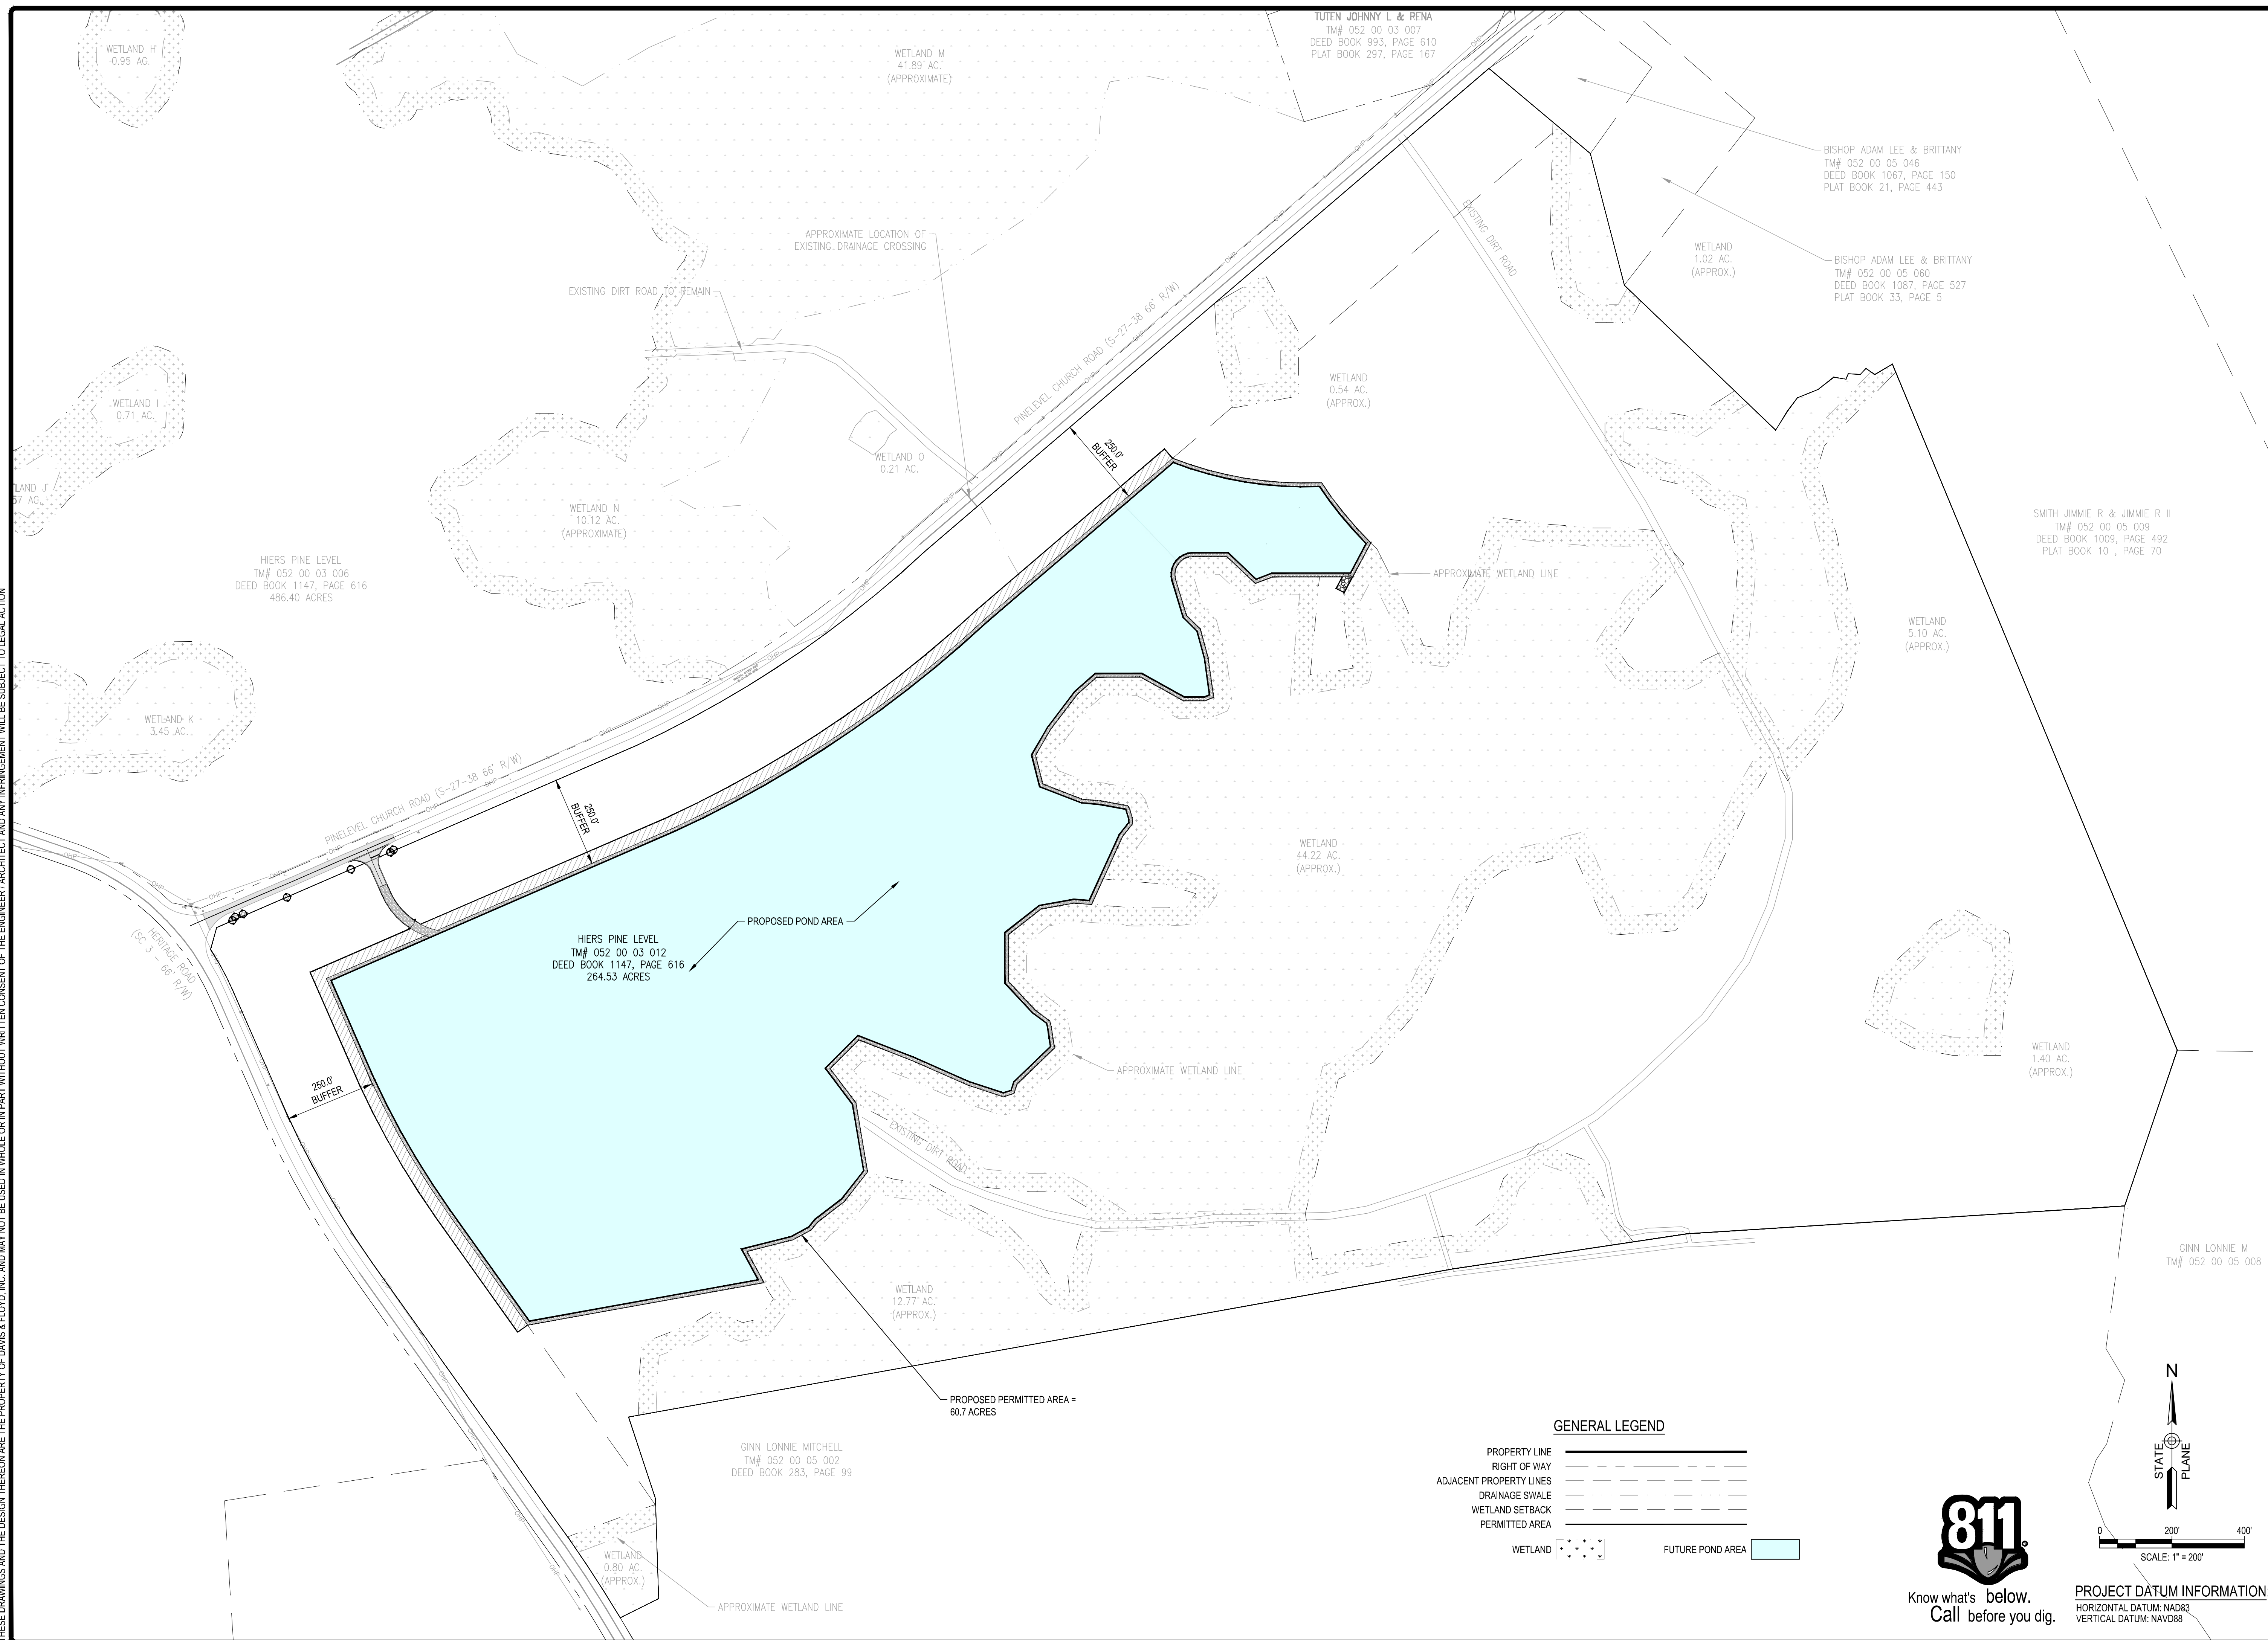


Know what's below.
Call before you dig.

PROJECT DATUM INFORMATION
HORIZONTAL DATUM: NAD83
VERTICAL DATUM: NAVD88

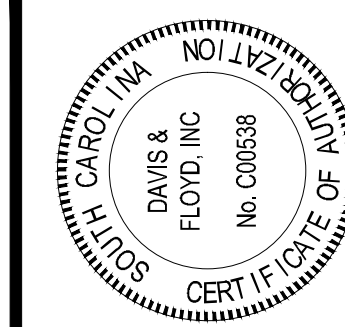

FOR AGENCY REVIEW

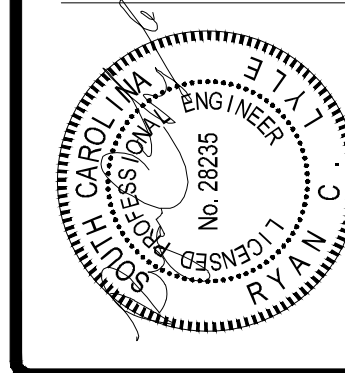

DAVIS & FLOYD
PLAN | DESIGN | ENGINEER

DAVISFLOYD.COM
2712 BULL STREET, SUITE A
BEAUFORT, SC 29902
(843) 379-2722

OWNER
HIRES PINE LEVEL, LLC.

HERITAGE ROAD, JASPER COUNTY


HERITGAE MINE

RECLAMATION MAP

FORM NO.	REL. DATE	CHECKED	DATE
32235.00			
DATE			
03/31/2026			
DESIGNED			
RL			
BY			
LW			
CHECKED			
RL			
APPROVED			

A03

PAGE
4
OF
5

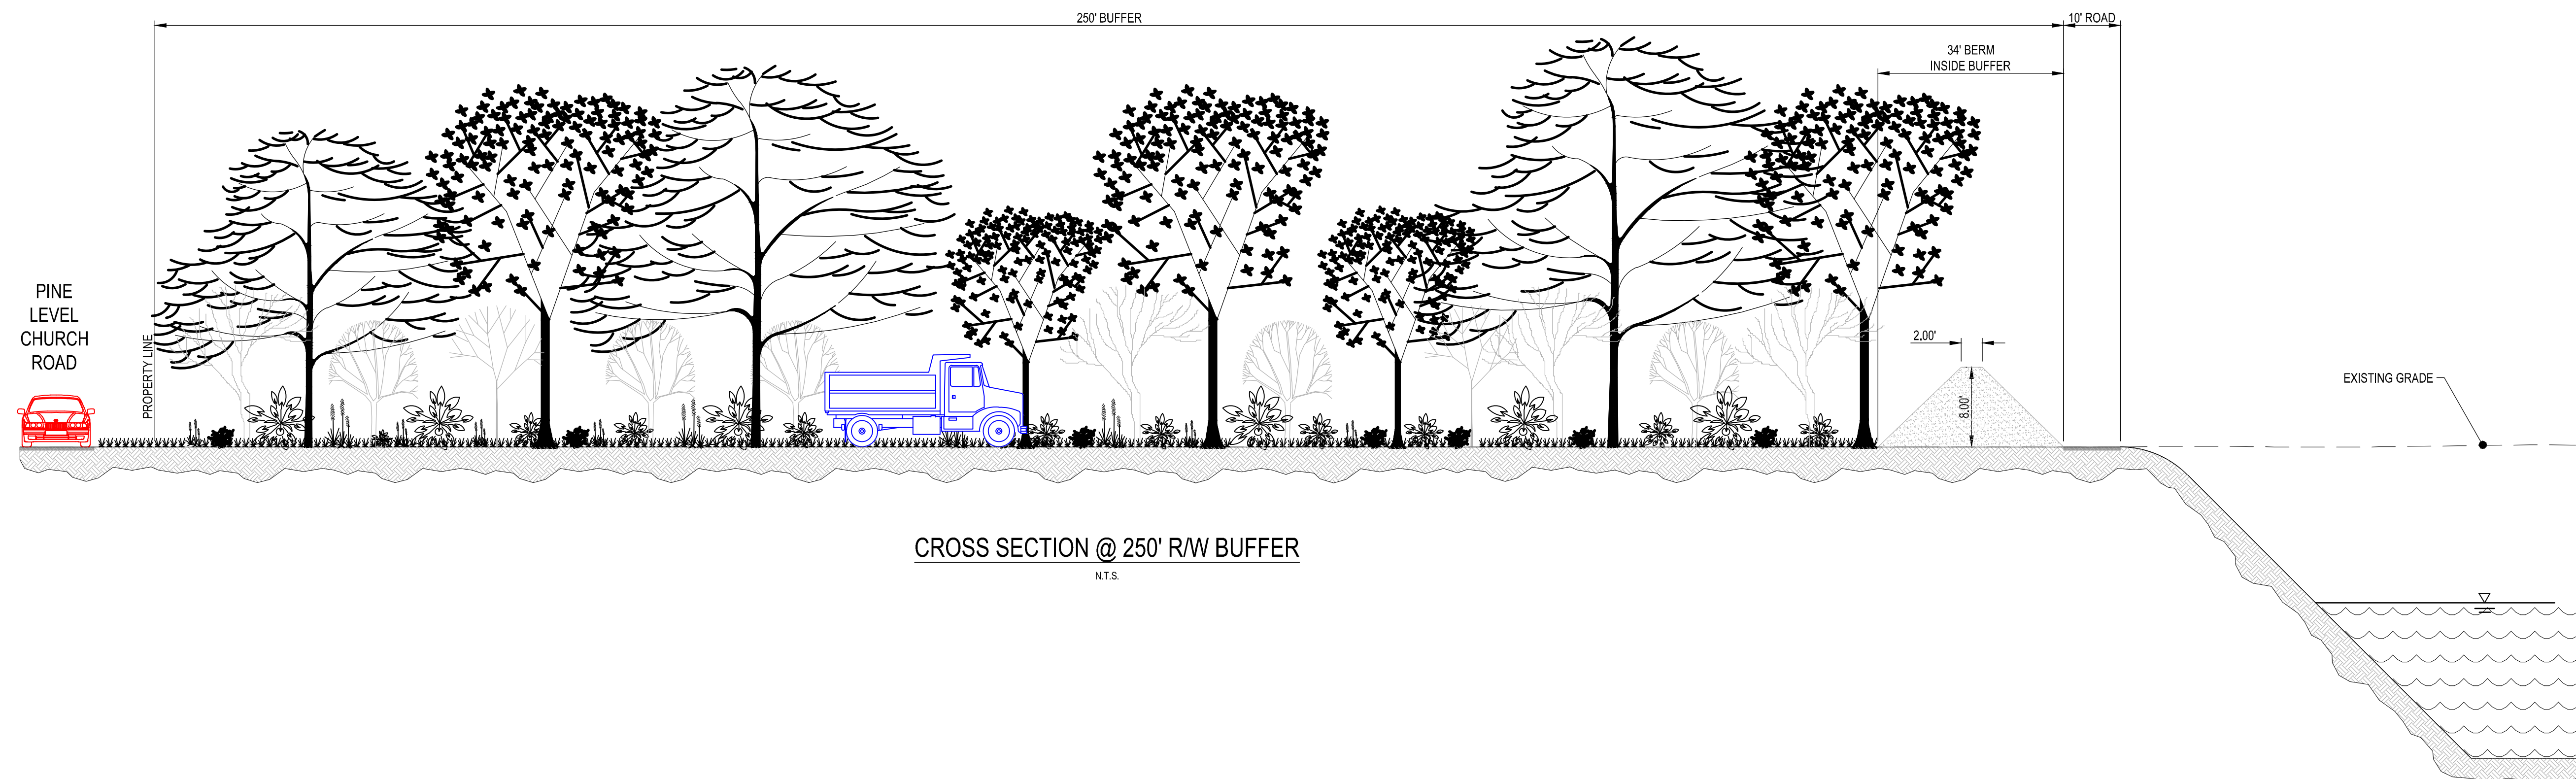

K:\Jobs\06132235-00\Production\Civil\Drawings\Exhibit - SCDES Mines Exhibit\32235 00-SITE.dwg, 3/31/2028 8:18:49 AM, william lockwood, pe

pe Job:JobsOdd32235-000Production(CivilDrawings(Exhibits), SCODE Mines Exhibits.32235.00-SITE.dwg, 3/31/2026 8:18:49 AM, william lockwood, pe THESE DRAWINGS AND THE DESIGN THEREON ARE THE PROPERTY OF DAVIS & FLOYD, INC. AND MAY NOT BE USED IN WHOLE OR IN PART FOR ANY OTHER PROJECT WITHOUT THE WRITTEN CONSENT OF DAVIS & FLOYD, INC.

DAVIS & FLOYD
PLAN | DESIGN | ENGINEER

DAVIS&FLOYD.COM

2712 BULL STREET, SUITE A
BEAUFORT, SC 29902
(843) 379-2222

OWNER	HIRES PINE LEVEL, LLC.
PROJECT TITLE	HERITAGE ROAD, JASPER COUNTY
	HERITGAE MINE

SHAW-WHITE					
FOR NO.	RELEASED	CHECKED	DATE		
32235-00					
DATE					
03/31/2036					
APPROVED					
RL					
THRU					
LW					
BY					
CHECKED					
RL					
APPROVED					
RL					

A04

SITE CROSS SECTION